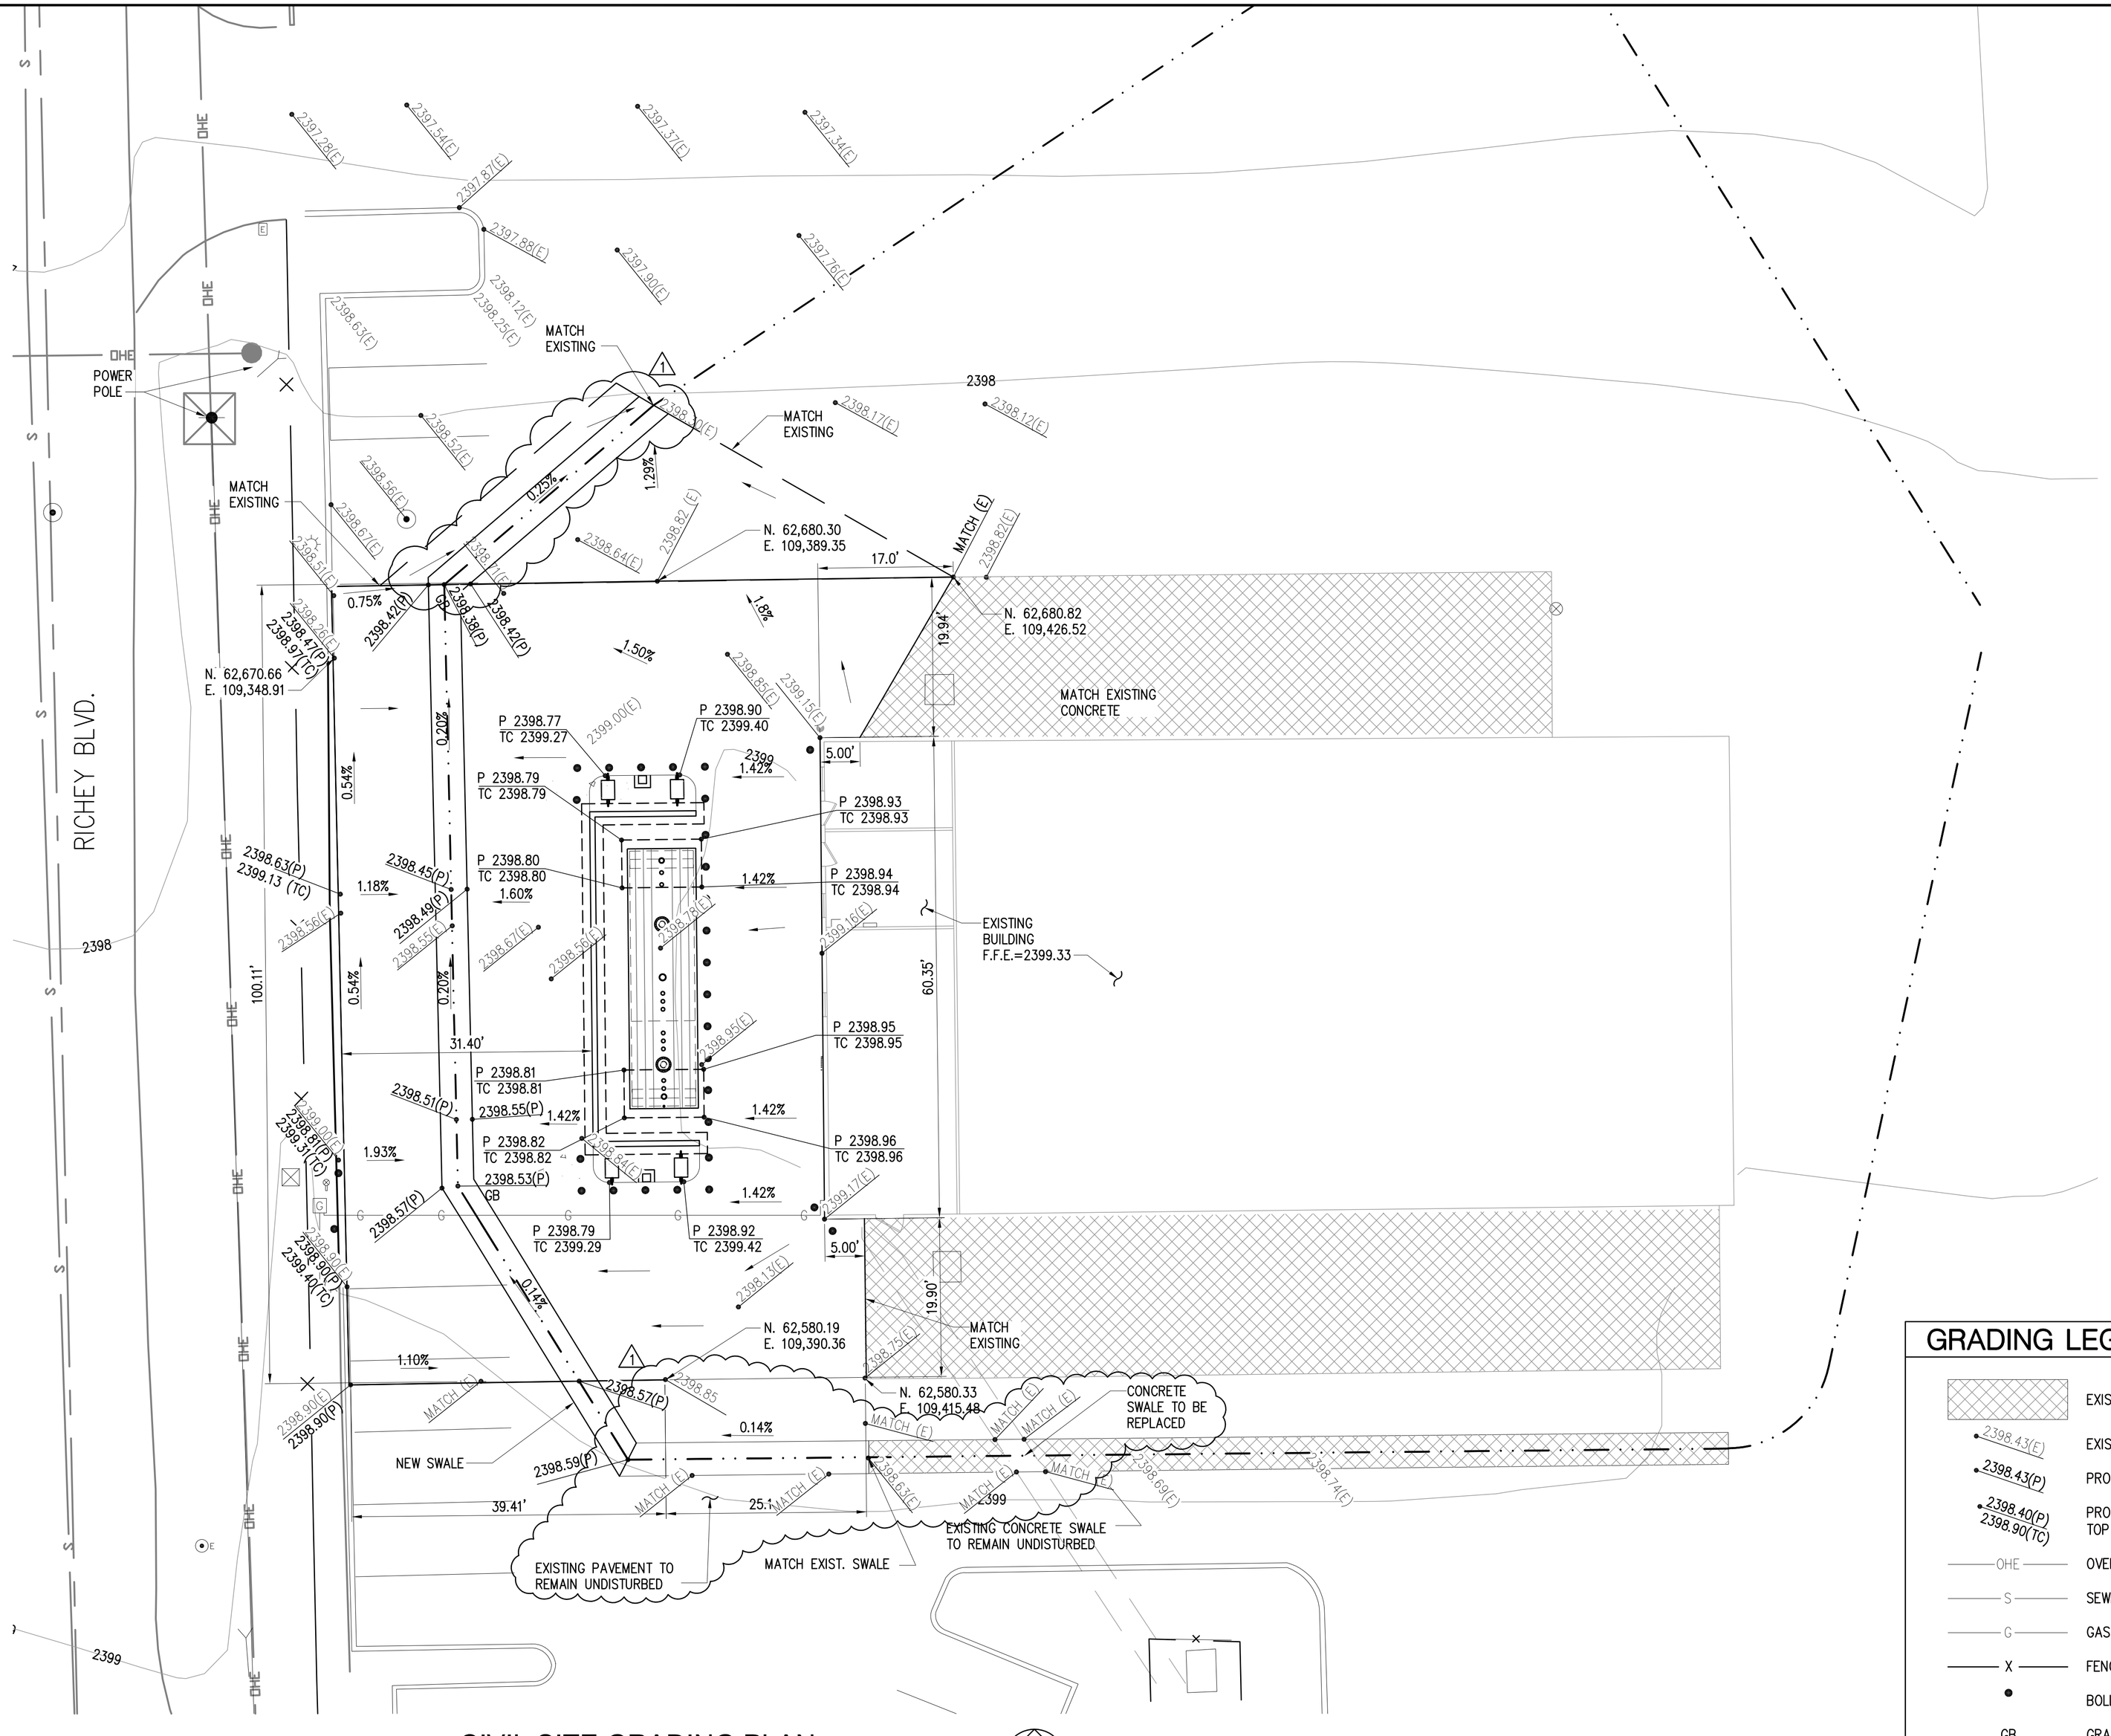

CIVIL SITE GRADING PLAN

SCALE: 1" = 10'

GRADING LEGEND

	EXIST. CONCRETE
2398.43(E)	EXISTING GRADE
2398.43(P)	PROPOSED GRADE
2398.40(P) 2398.90(TC)	PROPOSED GRADE TOP OF CURB
OHE	OVERHEAD ELECTRIC
S	SEWER
G	GAS MAIN
X	FENCE
	BOLLARDS
GB	GRADE BREAK

RICHEY BLVD. FUEL TANK REPLACEMENT

PIMA COUNTY
FACILITIES MANAGEMENT
150 WEST CONGRESS, 5TH FL.
TUCSON, AZ 85701

2051 W. SUNSET RD.
SUITE NO. 101
TUCSON, ARIZONA 85704
TEL: (520) 293-1488
FAX: (520) 293-8349
WWW.m3eng.com

ARCHITECTURE
ENGINEERING
CONSTRUCTION MANAGEMENT

Revisions

Description	Date
1 REVISIONS	03/15/11
2	
3	
4	
5	
6	

Drawn: DEJ
Checked: WB
Issue Date: 12-17-2010

Drawing Title
CIVIL SITE GRADING PLAN

Sheet Number
CI102

M3PN 100100

Last Update: 7.1.2011

File: P:\2010\100100\Reference\Bind\100100 CI102.dwg LAST UPDATE:7/7/2011 11:07 AM BY: AN(76)